Permit #F00142151

FilmL.A., Inc.
6255 W Sunset Blvd, 12th Floor
Hollywood, CA 90028
t: (213)977-8600 - f: (213)977-8601
www.filmla.com

Summary Information

Permit No: F00142151 **Type of Permit:** FILMING **Release Date:** 09/11/2018

Production Company TWENTIETH CENTURY FOX TELEVISION

Insured Company Name FOX ENTERTAINMENT GROUP INC

Contact Phone No. 1 310-369-1000
Contact Phone No. 2 310-969-0094
Fax
Address 10201 W PICO BLVD, BUILDING 1
LOS ANGELES, California 90064

Production Title SPEECHLESS EP305

Type of Production TV Sitcom

Producer RYAN JANATA

Director BILL PURPLE

1st AD SCOTT MEYERS

Production Manager SEAN WHITTLER

FilmL.A. Coordinator Carri Stevens

Location Manager NICK CHANDLER
Primary Phone Mobile - 561-445-1526
Secondary Phone

Location Assistant DAVID ROSE
Primary Phone Mobile - 323-804-3588
Secondary Phone

Fees

Posting Max	$483.00
Notification Charge	$170.00
FILMLA NON-REFUNDABLE FILM APPLICATION FEE	$685.00
LA CITY LANE AND STREET CLOSURE FEE	$312.00
LA CITY FIRE SAFETY OFFICER	$1,360.00
LA CITY FIRE DEPARTMENT SPOT CHECK SURCHARGE	$85.00

Total Permit Fee $3,095.00

Number of Locations 1

NOT A PERMIT

Permit #F00142151

FilmL.A., Inc.
6255 W Sunset Blvd, 12th Floor
Hollywood, CA 90028
t: (213)977-8600 - f: (213)977-8601
www.filmla.com

Summary Information — Location

Permit Number	F00142151	**Location Manager**	NICK CHANDLER
Production Company	TWENTIETH CENTURY FOX TELEVISI...	Primary Phone	Mobile - 561-445-1526
Insured Company	FOX ENTERTAINMENT GROUP INC	Secondary Phone	
Production Title	SPEECHLESS EP305		

Location Address 5914 Monterey Rd, Los Angeles, CA, 90042

Location Type Grocery Store

Prep Dates 9/12/2018 - 9/12/2018 07:00 - 22:00 1 day

Film Dates 9/13/2018 - 9/13/2018 07:00 - 22:00 1 day

Open or Closed to the Public Open

Generic Conditions

*LAFD UFSO: Company must contact FilmL.A. for extension of the Uniformed Fire Safety Officers' hours. During normal business hours, UFSO must also inform the LAFD Film desk of the extension.
All travel lanes and bike lanes shall be closed per the WATCH manual.
Equipment staging and vehicles may park on one side of the street only.
Must Maintain 5' Clearance on Sidewalks/Walkways
Must maintain local/emergency access
No cast or crew parking on area streets
Number of uniformed officers listed on the permit is a minimum requirement.
Permittee remains responsible for deploying a sufficient number of uniformed officers to provide traffic and crowd control to ensure the safety of the film crew and the public.
Traffic control must be done in accordance w/MUTCD
Traffic Officers Required
Uniformed officers shall have a copy of the film permit in their possession and are required to confirm that all traffic control signage devices are in place.

Please see attached documents

FOX SPEECHLESS AA 2018.pdf
Via Marisol btwn The Market Lomitas Dr NS curb - Speechless.pdf

Equipment on Location

Type	Quantity
5 or 10 ton trucks	2
Cast/Crew vehicles	65
Cube Trucks	4
Generator	1
Motor Homes	2
Vans	3

Personnel on Location

Type	Quantity
Cast	5
Crew	65
Extras	25
LA City UFSO assigned	1
Off-Duty/Retired LAPD Officer(s)	1

NOT A PERMIT

FilmL.A., Inc.
6255 W Sunset Blvd, 12th Floor
Hollywood, CA 90028
t: (213)977-8600 - f: (213)977-8601
www.filmla.com

Summary Information — Location

Permit Number	F00142151	**Location Manager**	NICK CHANDLER
Production Company	TWENTIETH CENTURY FOX TELEVISI...	Primary Phone	Mobile - 561-445-1526
Insured Company	FOX ENTERTAINMENT GROUP INC	Secondary Phone	
Production Title	SPEECHLESS EP305		

Filming Activities Equipment on property; Exterior establishing shots; Interior and exterior dialogue; camera and equipment across street and on sidewalk. Condor. Scene is one of the kids gets a summer job at the grocery store; Prep - 12 crew, no generator;

Jurisdiction **Political:** Los Angeles City - Council District 14 **Police:** Los Angeles Police Department **Fire:** Los Angeles City

Thomas Guide **Page:** 595 **Grid:** D3

Location Notes MUST OBTAIN PERMISSION TO FILM AT THIS LOCATION FROM THE SHOPPING CENTER PROPERTY OWNER AND ON-SITE MANAGER

Approvals

LOS ANGELES CITY FIRE DEPARTMENT - FILM UNIT	Kanisha Leonard
LOS ANGELES CITY POLICE DEPARTMENT	Gabriel Martinez
FILML.A. CLOSURES	Joshua Mingo
LOS ANGELES CITY DEPARTMENT OF PUBLIC WORKS	Vanessa Martin

Coordinator Note OMPANIES MUST ALLOW (2) PARKING SPACES ON EBEY AVE AND (2) ON AVE 60 FOR GREEN EARTH RECYCLING BUSINESS.

Coordinator Note UFSO REQUIRED 9/13 0700 - 2200

Parking

Base Camp
Location Type : 6000 Monterey Rd, Los Angeles, CA, 90042
Other Location

Crew Parking
Location Type : 123 Pasadena Ave, South Pasadena, CA, 91030
Other Location

Parking Notes
PRODUCTION TO WORK WITH SOUTH PASADENA FOR PERMISSION TO PARK IN THEIR JURISDICTION

Posting "No Parking" signs
SS OF S. AVE 60 FROM MONTEREY RD TO EBEY AVE.
NS OF VIA MARISOL FROM THE MARKET TO LOMITAS DR.
WS OF EBEY AVE FROM VIA MARISOL TO S. AVE. 60

Approximate Footage more than 1800 **Log Number** 215488

Date(s) 9/13/2018 to 9/13/2018 **Time(s)** 07:00 to 22:00

Lane / Full Closure CURB LANE CLOSURE-NS OF VIA MARISOL FROM THE MARKET TO LOMITAS DR

NOT A PERMIT

FilmL.A., Inc.
6255 W Sunset Blvd, 12th Floor
Hollywood, CA 90028
t: (213)977-8600 - f: (213)977-8601
www.filmla.com

Summary Information — Location

Permit Number	F00142151	**Location Manager**	NICK CHANDLER
Production Company	TWENTIETH CENTURY FOX TELEVISI...	Primary Phone	Mobile - 561-445-1526
Insured Company	FOX ENTERTAINMENT GROUP INC	Secondary Phone	
Production Title	SPEECHLESS EP305		

Approximate Footage 0 - 300

Date(s) 9/13/2018 to 9/13/2018 **Time(s)** 07:00 to 22:00

NOT A PERMIT

APPOINTMENT OF FILM THIS PRODUCTION SERVICES, INC. AS AUTHORIZED AGENT AND REPRESENTATIVE

I certify that I am a representative of 20th Century Fox Television ("Principal") and am
Name of "Principal" / Production Company
authorized to enter into binding contractual agreements on Principal's behalf provided Principal has pre-approved such agreements. I further certify that I am authorized by principal to appoint other representatives and agents for Principal and to give such representatives and agents authority to enter into and bind Principal to agreements relating to the issuance and compliance with location film (e.g. theatrical, television, commercial, and other motion picture filming) and still photographic permits, including the permits themselves and any riders to such permits. Acting on the behalf of Principal in my capacity as it's authorized representative, I appoint Film This Production Services, Inc. (a.k.a. Film This) and it's employees and agents ("Film This") as Principal's authorized representatives and agents to apply for and receive location film (e.g. theatrical, television, commercial, and other motion picture filming) and still photographic permits on behalf of Principal through the *FILML.A., INC.* for any city , county or other jurisdiction where *FILML.A., INC.* operates, in accordance with Principal's instructions, to negotiate, discuss, accept, modify, agree to bind the Principal to the terms and conditions of such permits (including any restrictions and/or community guidelines applicable to any such permit) and to execute such permits on behalf of Principal. Principal understands, acknowledges and agrees that it (and/or it's insurer) remains responsible for liable and all obligations imposed by or incidental to any permit or rider issued to Principal signed by an employee or agent of (including any coordinator, runner or messenger used by) Film This. Principal further agrees to comply with the terms and conditions of any such permits and hereby appoints Film This as an authorized representative to facilitate compliance with such terms and conditions following issuance of such permits and to enter into agreements for Principal with respect thereto. Any person, City, agency, entity or organization (including *FILML.A., INC.* and any city, county or other jurisdiction where *FILML.A., INC.* operates) may rely on this appointment and not need obtain any further authorization for any act described herein. An original or faxed copy of this appointment shall be sufficient and may be treated as an original for all purposes. The appointment may be revoked by Principal at anytime in writing delivered to *FILML.A., INC.*, but in any case shall expire one (1) year from the date of execution set forth below.

I declare under penalty of perjury under the laws of the State of California that I am authorized to appoint Film This as an agent for Principal and based on that authority I hereby appoint Film This as Principal's agent as set forth herein.

Dated 8/15/18

By Nick Chandler
Representative's Signature

20th Century Fox Television	10201 W Pico Blvd Building 104, 3rd floor
Name of "Principal" (Production Company)	Principal's Address
Nick Chandler	Los Angeles, CA 90064
Print Princpal Representative's Name	City, State, Zip Code
Location Manager	561-445-1526
Representative's Title (i.e. UPM, Loc Mgr)	Principal's Telephone Number

INSPECTION PERMIT

Permit #F001421551

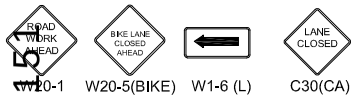

Ⓢ TRAFFIC SIGNAL
● TRAFFIC CONE
TYPE I W/ SIGN
FLASHING ARROW SIGN (FAS)

ALL TRAFFIC CONTROL WILL BE INSTALLED TO MEET OR EXCEED THE LATEST CA-MUTCD MINIMUM REQUIREMENTS

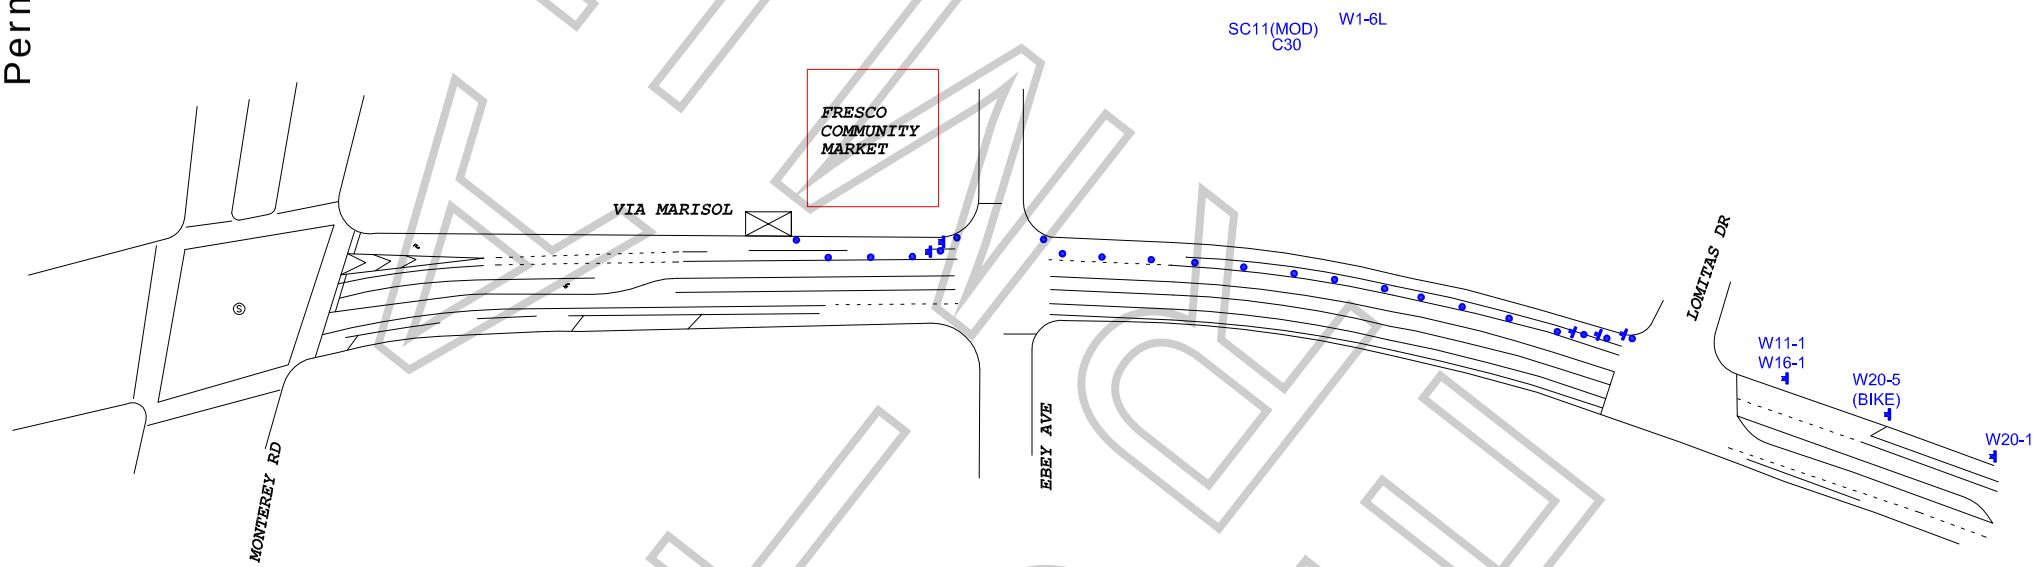

WORK ZONE TRAFFIC CONTROL PLAN
GENERAL NOTES

1. DATE/TIME: 9-13-18 FROM 07:00 HOURS TO 22:00 HOURS.

2. ALL SIGNING, STRIPING, AND TRAFFIC CONTROL DEVICES SHALL CONFORM TO THE (CURRENT) STATE OF CALIFORNIA DEPARTMENT OF TRANSPORTATION (CALTRANS) STANDARD PLANS AND STANDARD SPECIFICATIONS, CALIFORNIA MUTCD, AND ANY ADDENDUMS THERETO, AND AS SHOWN ON THESE PLANS, SYMBOLS AND ABBREVIATIONS USED ARE SHOWN ON CALTRANS STANDARD PLANS.
3. THERE WILL BE NO INTERFERENCE WITH TRAFFIC SIGNALS OR CROSSWALKS.
4. CONES WILL BE 28" MINIMUM HEIGHT AND HAVE REFLECTORIZED SLEEVES FOR NIGHT WORK.
5. POLICE WILL DIRECT TRAFFIC IF NECESSARY.

TCP FOR: 20TH CENTURY FOX: "SPEECHLESS"

LOCATION: N/S CURB & BIKE LANE - VIA MARISOL
THE MARKET TO LOMITAS DR
LOS ANGELES, CALIFORNIA

CONTACT: NICK CHANDLER
PH# 561-445-1526
ELISA SMITH
OFFICE# 213-763-9000

JCL TRAFFIC SERVICES
(213) 622-9775
C31-CA Lic # 805357

DATE	REVISIONS	DRAFTER: MARIO MENJIVAR
		SCALE: N.T.S.
		FILM LA: CS

KINGDOM